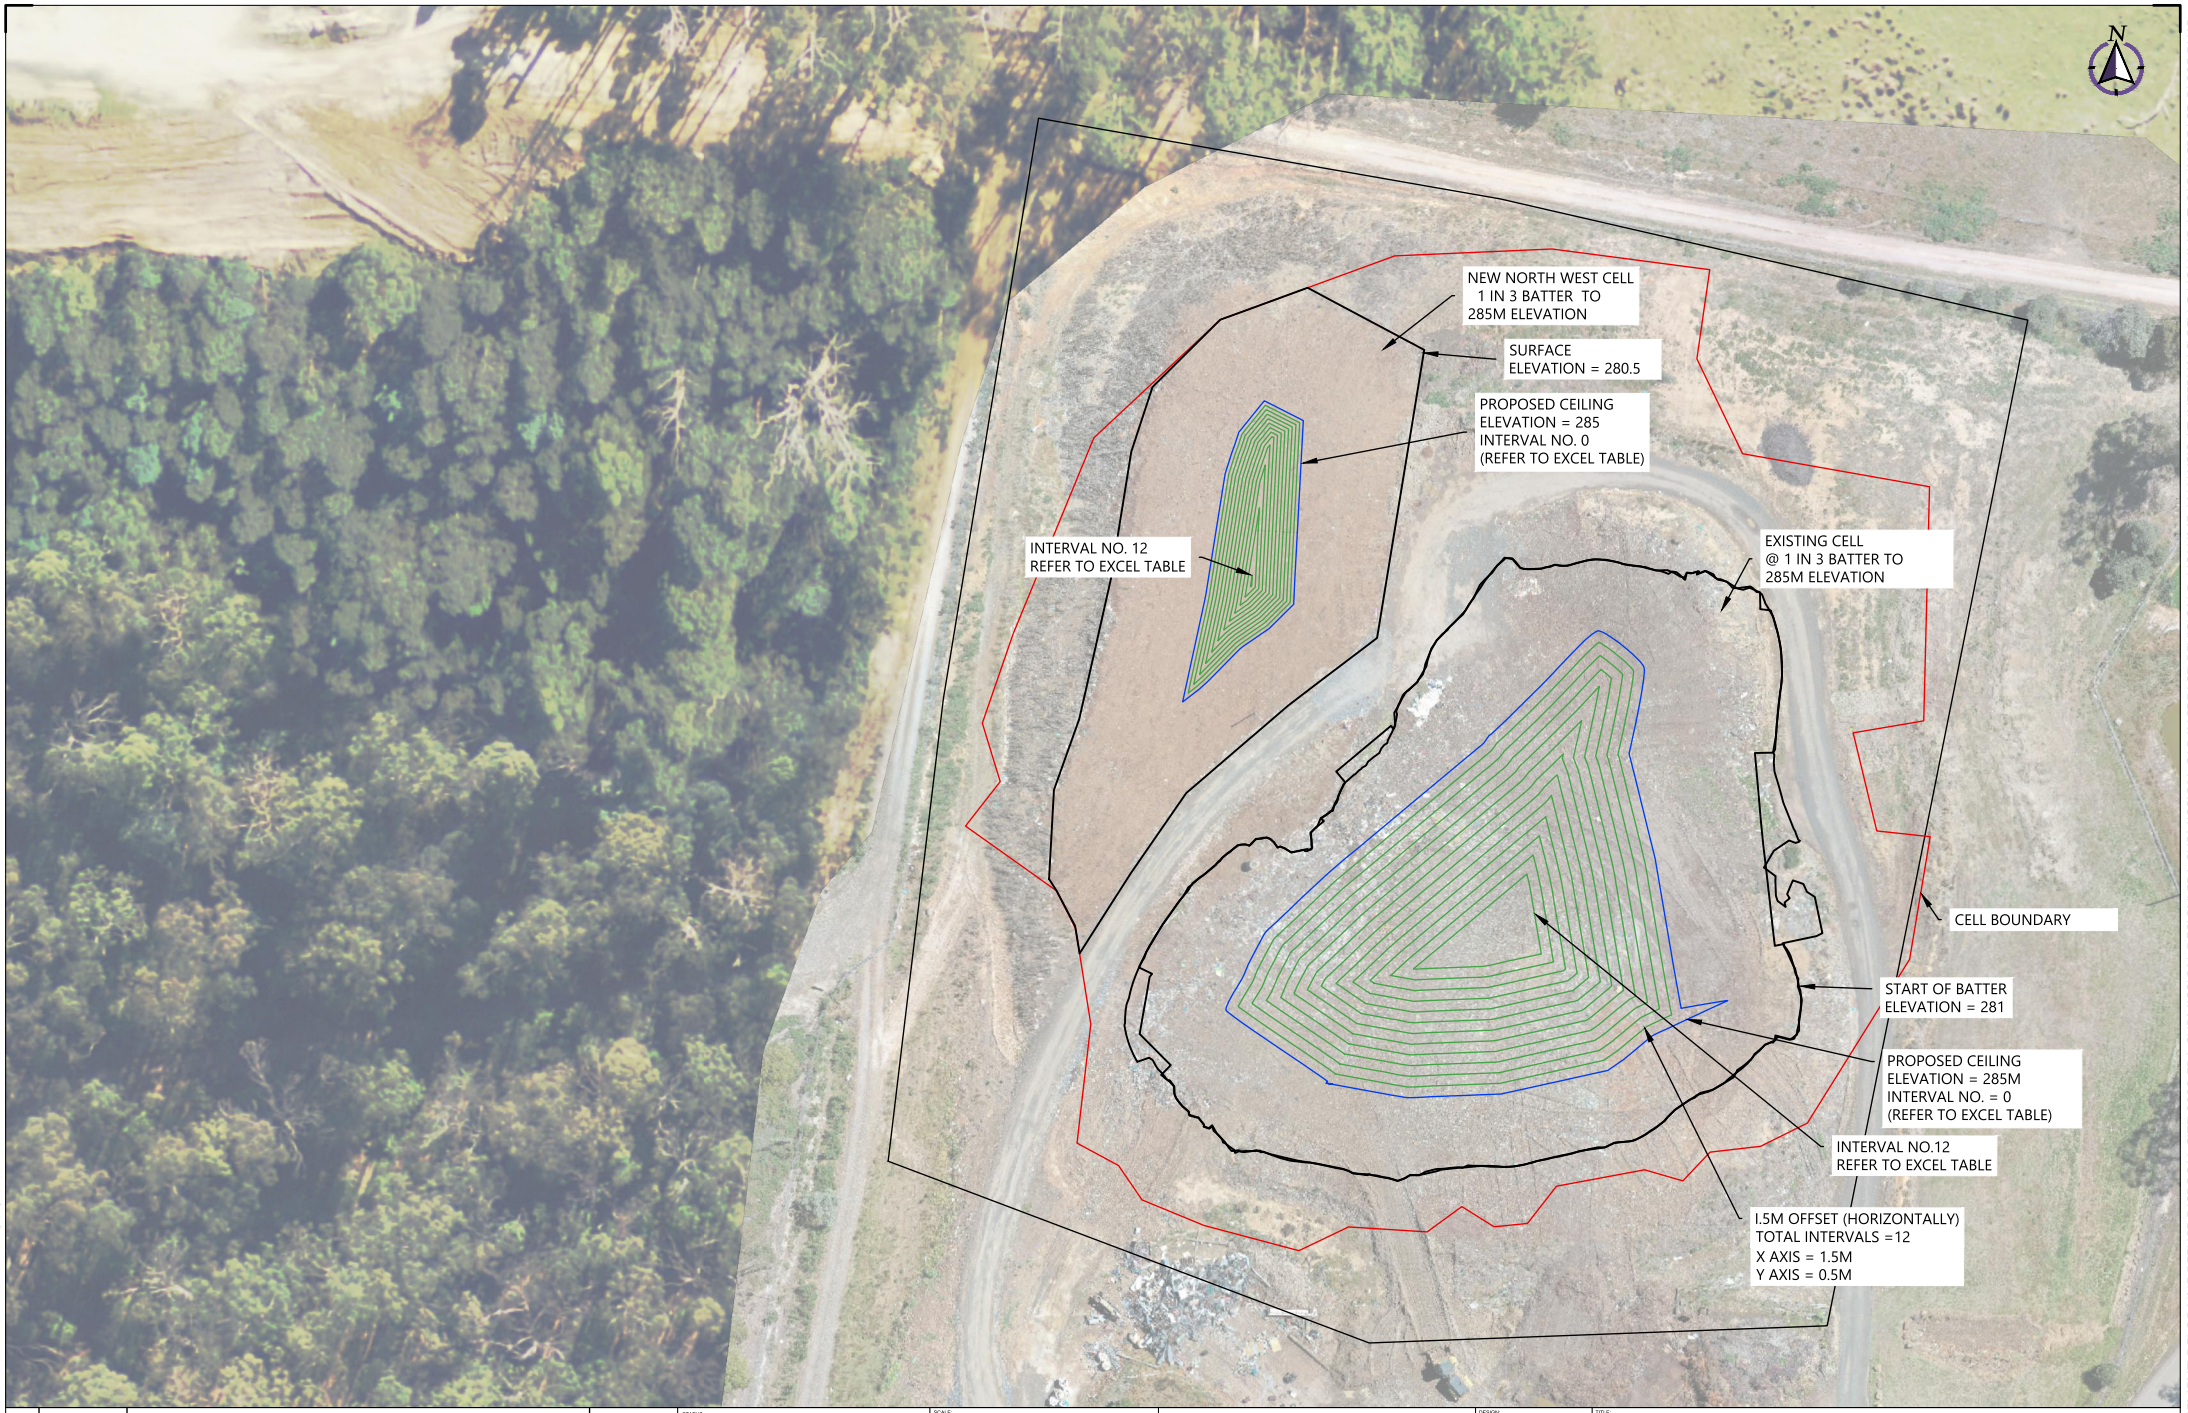

REVISION	DATE	DETAILS	CHECKED

STATUS: **CONCEPT**

SCALE: **1:750 AT A3**
ALL DIMENSIONS IN

COPYRIGHT - 2020
MEANDER VALLEY COUNCIL

This drawing and the details shown hereon are the property of the Meander Valley Council and shall not be used, reproduced or copied by any means whatsoever without express permission.

Meander Valley Council
Working Together

26 LYALL STREET
WESTBURY TAS. 7303
Ph (03) 6393 5300

P.O. BOX 102
WESTBURY TAS. 7303
Fax (03) 63931474

DESIGN:	MDS
DRAWN:	MDS
CHECKED:	#
DATE:	13/09/2022

TITLE: **SITE PLAN**
DELORAINE TIP
VOLUME CHECK AT INTERVALS

AREA: **DELORAINE**

INFORMATION PROVIDED BY: **INFRASTRUCTURE SERVICES**
MEANDER VALLEY COUNCIL, WESTBURY TASMANIA

DRAWING NO: **1**

SHEET: **C04**

REVISION: **D**

LAST SAVED BY MANOJ.DESILVA 13/09/2022 6:54:13 PM
N:\WASTE MANAGEMENT\DELORAINE REFUSE DISPOSAL SITE\2022 EPA SUBMISSION_DESIGN\EPA SUBMISSION_CAP INCREASE\REVISION D_VOLUME ANALYSIS AT INTERVALS\REV C_VOLUME AT CAP INCREASE_RL285.DWG