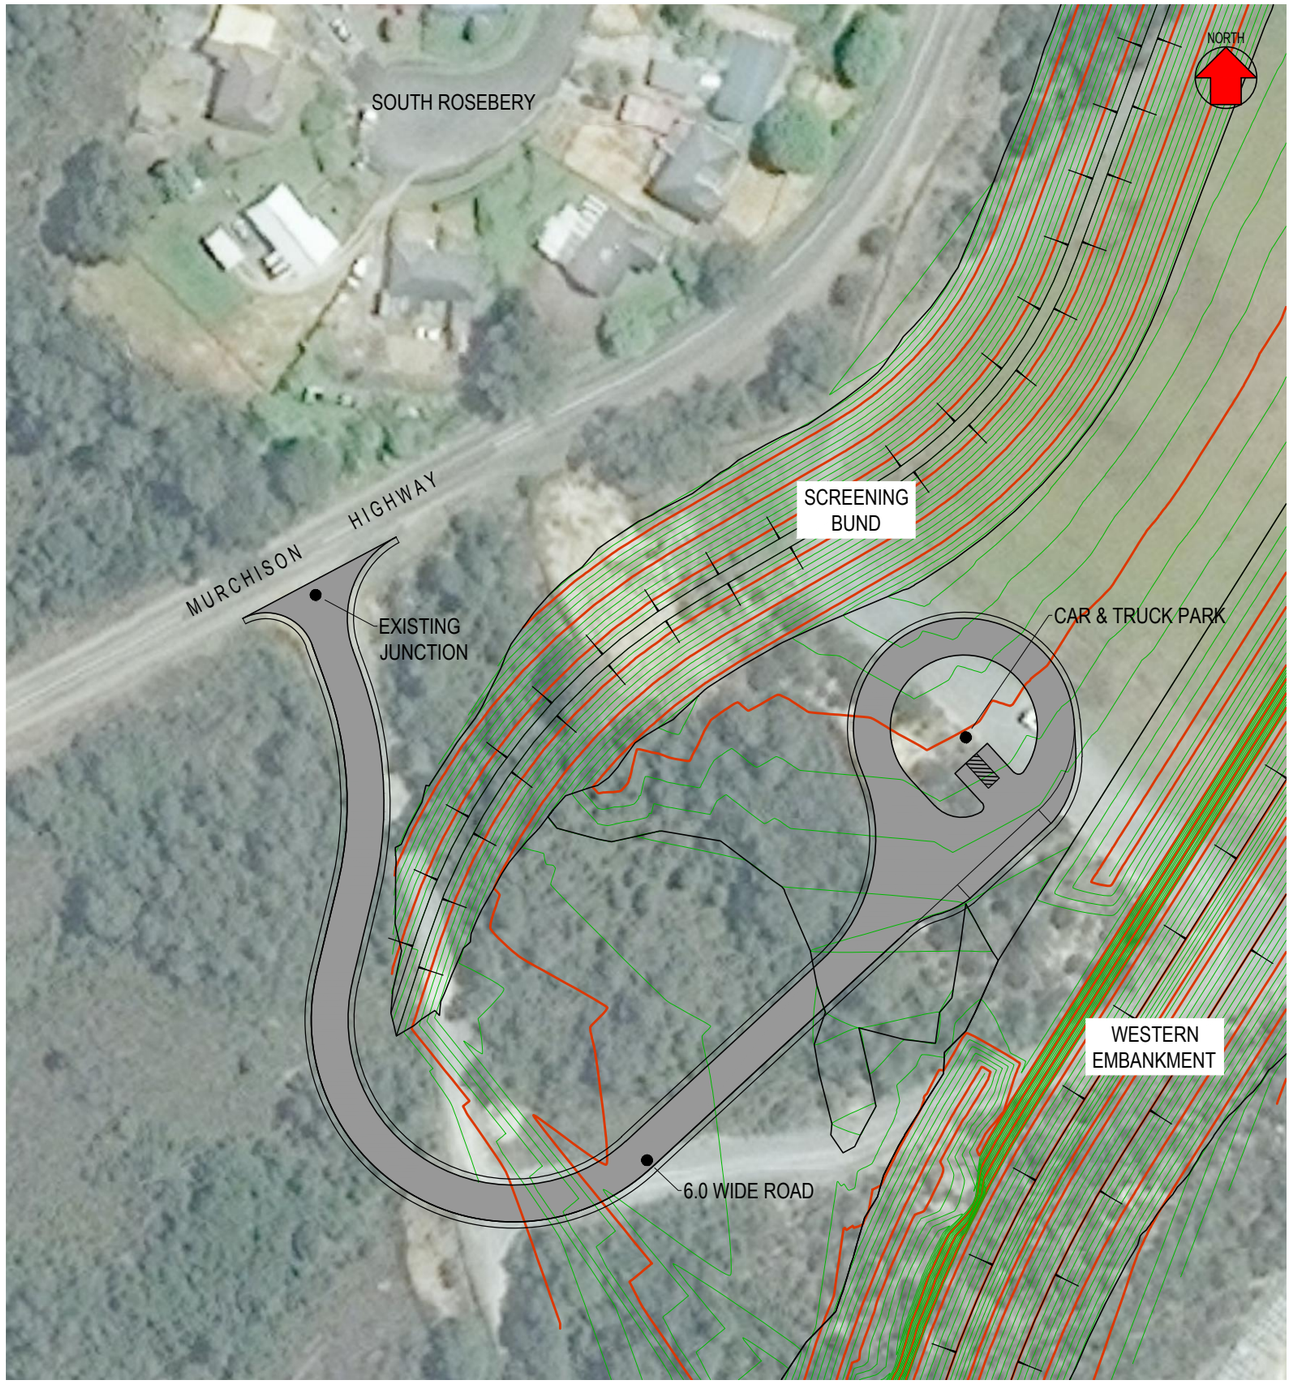

DAM SERVICE ACCESS ROAD
SITE PLAN
SCALE 1:1000

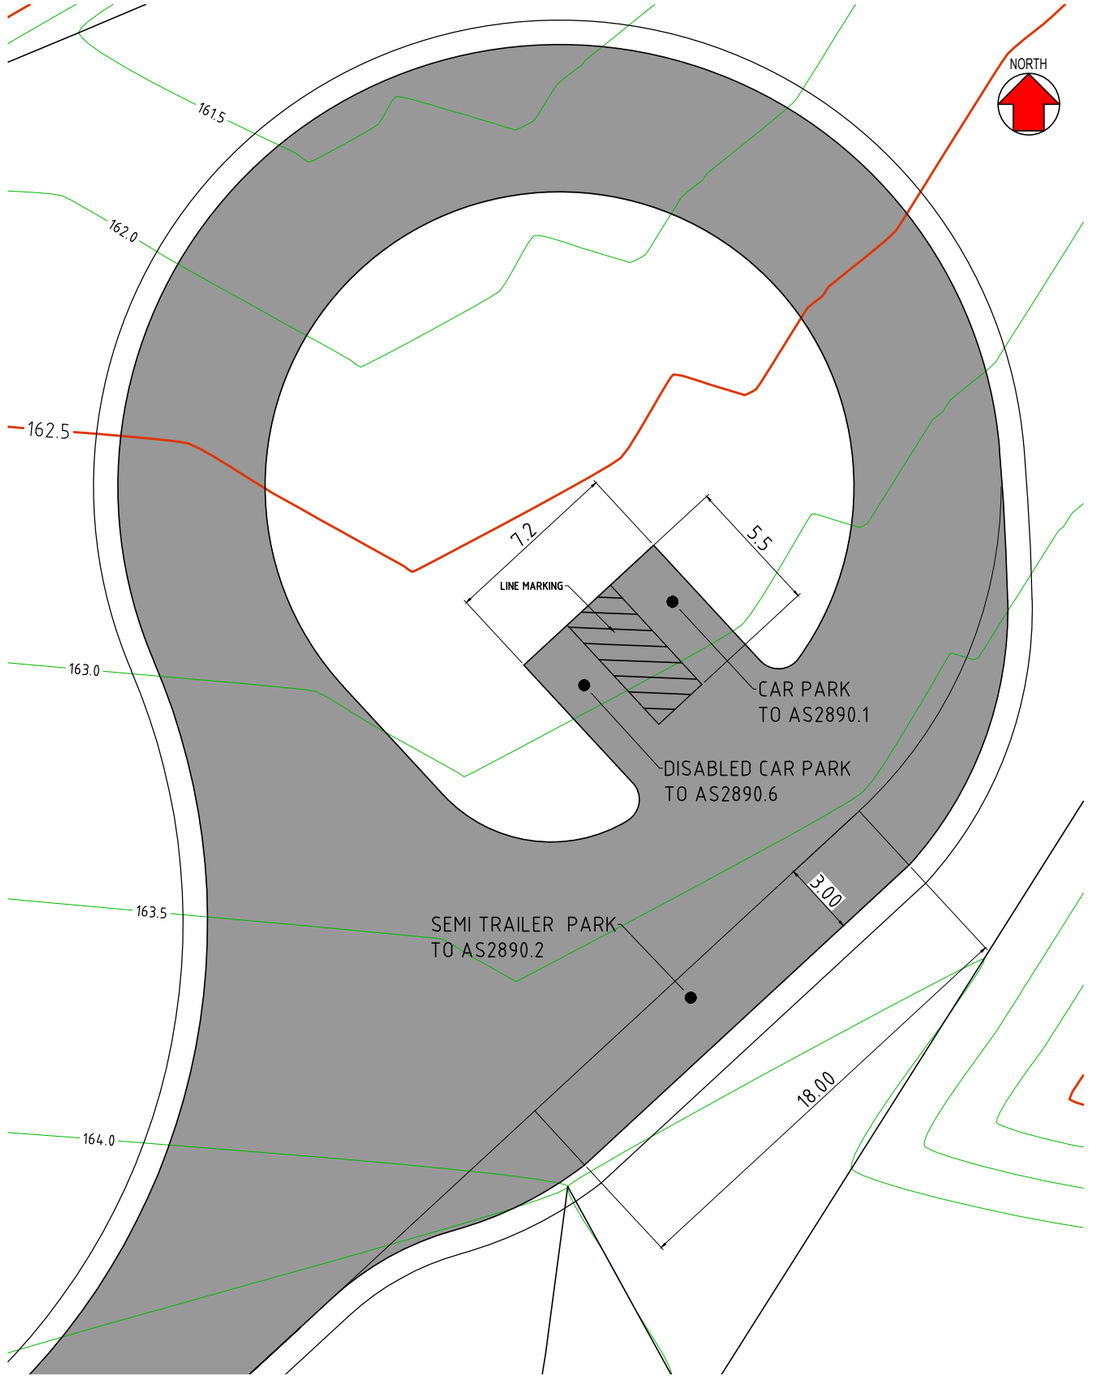

DAM SERVICE ACCESS ROAD
CAR PARK PLAN
SCALE 1:250

REFERENCE FILES ATTACHED:

P&S FORM DRG-A3 REV -6

DRAWING REVISION HISTORY						
No.	DESCRIPTION	DRAWN	DESIGNED	REVIEWED	DATE	
		R. GIBSON	R. GIBSON	D. LENEL	26-8-2015	

APPROVED: D LESTER
SIGNED:
DATE: 31-8-2015

SCALE (PLOTTED FULL SIZE): AS SHOWN (A3)
SHEET SIZE: A3

© 2010 PITT & SHERRY THIS DOCUMENT IS AND SHALL REMAIN THE PROPERTY OF PITT & SHERRY. THE DOCUMENT MAY ONLY BE USED FOR THE PURPOSE FOR WHICH IT WAS COMMISSIONED & IN ACCORDANCE WITH THE TERMS OF ENGAGEMENT FOR THE COMMISSION. UNAUTHORISED USE OF THIS DOCUMENT IN ANY FORM IS PROHIBITED.

pitt&sherry sustainablethinking

PITT & SHERRY
ABN 67 140 184 309
HOBART OFFICE
199 Macquarie Street
Hobart
Tasmania 7000
Ph. (03) 6223 1800
Fax. (03) 6223 1299
www.pitsh.com.au

CLIENT: MMG ROSEBERY
PROJECT: 2/5 DAM TSF (OPERATIONAL PHASE)
STATUS:

DRAWING TITLE: DAM SERVICE ACCESS ROAD PLANS
DATUMS: AHD / MGA Z55 GDA94
CLIENT No. –
DRAWING No. HB13485-P2
REVISION –
Aug. 31, 15 - 14:57:13 Name: HB13485-P2.dwg Updated By: Ross Gibson