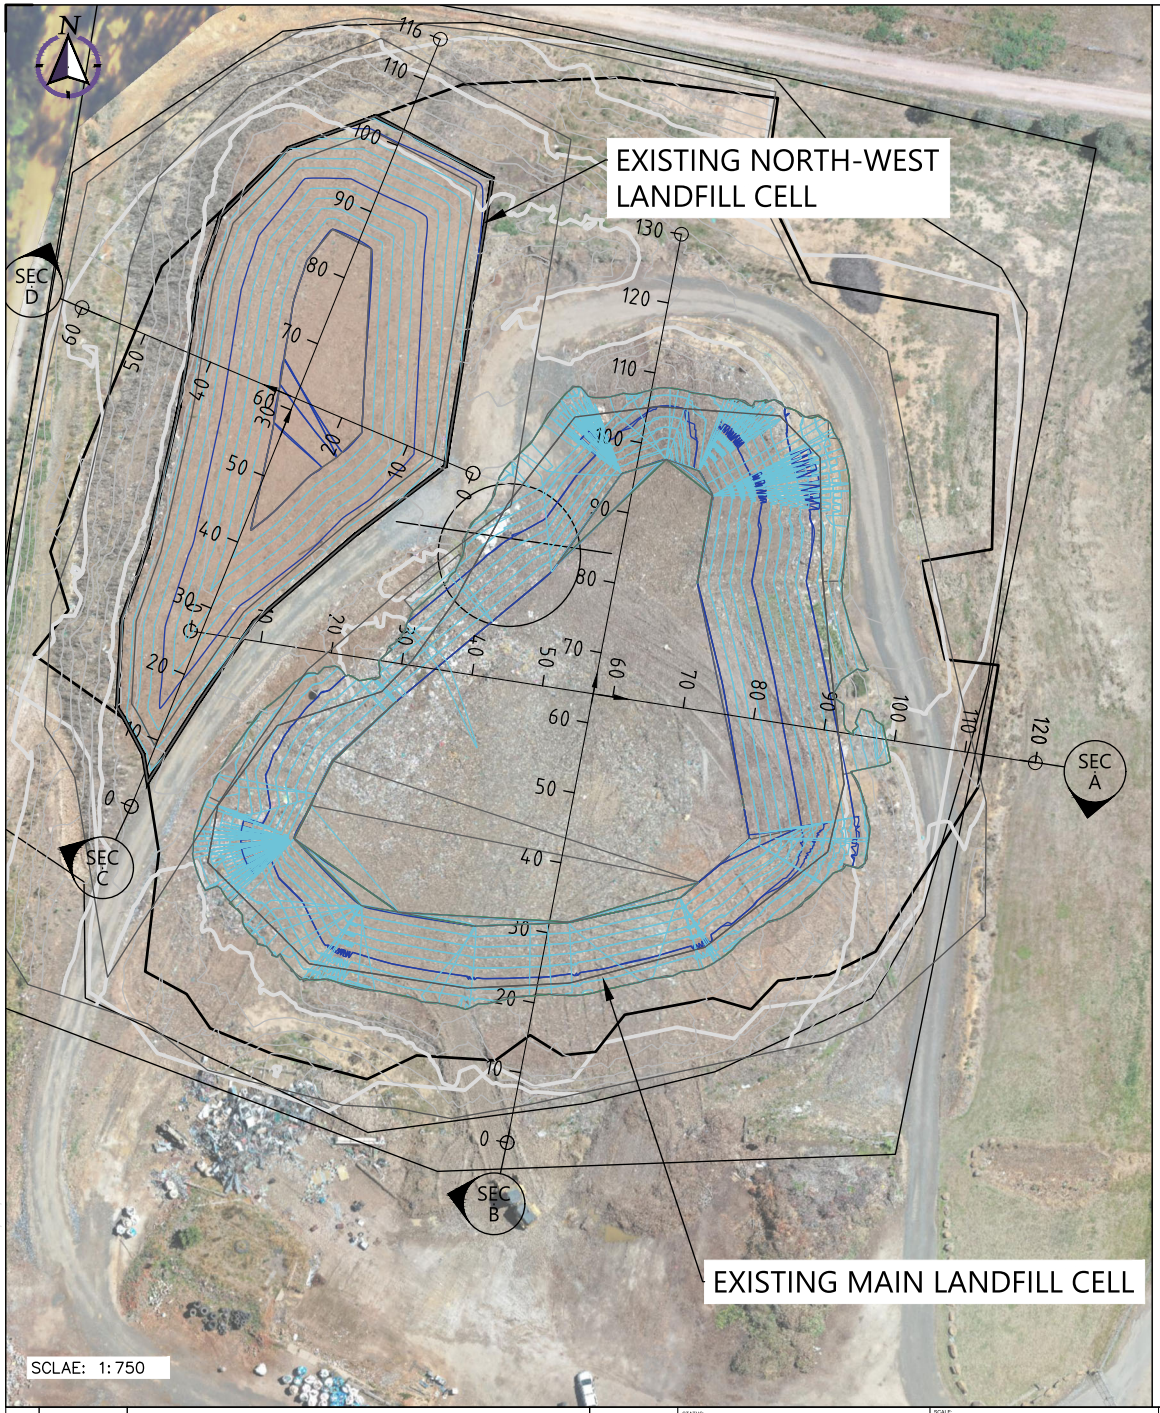

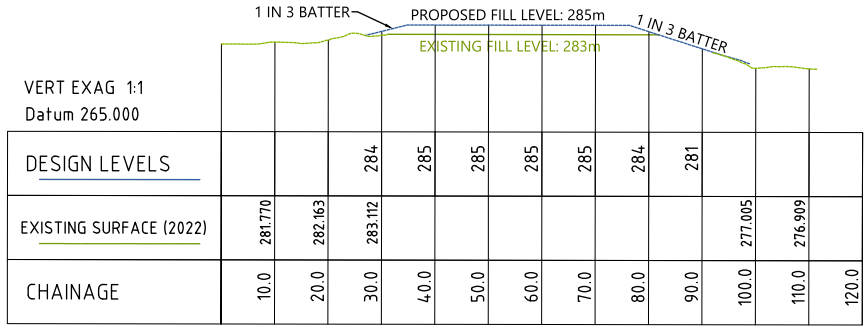

VERT EXAG 1:1
Datum 265.000

DESIGN LEVELS			284	285	285	285	285	284	281			
EXISTING SURFACE (2022)	281.770	282.163	283.112							277.005	276.909	
CHAINAGE	10.0	20.0	30.0	40.0	50.0	60.0	70.0	80.0	90.0	100.0	110.0	120.0

LONGITUDINAL SECTION: A

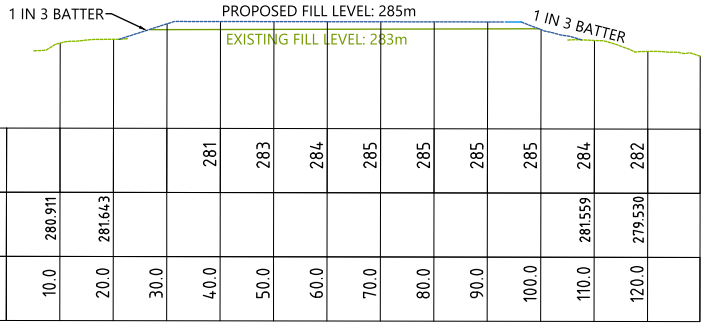

VERT EXAG 1:1
Datum 265.000

DESIGN LEVELS				281	283	284	285	285	285	285	284	282
EXISTING SURFACE (2022)	280.911	281.643									281.559	279.530
CHAINAGE	10.0	20.0	30.0	40.0	50.0	60.0	70.0	80.0	90.0	100.0	110.0	120.0

LONGITUDINAL SECTION: B

LONGITUDINAL SECTIONS FOR EXISTING MAIN LANDFILL CELL

SCLAE: 1:1000

REVISION	DATE	DETAILS	CHECKED
B	10.08.2022	CREATED NEW CAP FOR NORTH-WEST CELL (CURRENTLY UNUSED)	
B	8.08.2022	INCREASED BATTER GRADE	

STATUS: **CONCEPT**

SCALE: **SCALE: REFER TO DRAWING ALL DIMENSIONS IN METRES**

COPYRIGHT - 2020
MEANDER VALLEY COUNCIL

This drawing and the details shown hereon are the property of the Meander Valley Council and shall not be used, reproduced or copied by any means whatsoever without express permission.

Meander Valley Council
Working Together

26 LYALL STREET
WESTBURY TAS. 7303
Ph (03) 6393 5300

P.O. BOX 102
WESTBURY TAS. 7303
Fax (03) 63931474

DESIGN:	DM
DRAWN:	MDS
CHECKED:	JA
DATE:	10/08/2022

TITLE: **FILL INCREASE PROPOSAL DELORAINE WASTE DISPOSAL SITE SUBJECT TO EPA APPROVAL**

AREA: **DELORAINE**

INFORMATION PROVIDED BY: **INFRASTRUCTURE SERVICES** MEANDER VALLEY COUNCIL, WESTBURY TASMANIA

DRAWING NO: **1**

SHEET: **C01**

REVISION: **C**

LAST SAVED BY MANOJ.DESILVA 10/08/2022 11:36:46 AM

N:\WASTE MANAGEMENT\DELORAINE REFUSE DISPOSAL SITE\YEARLY SURVEYS\2022 JULY_SAS\EPA SUBMISSION_VOLUME CHECK\V6_DLE TRANSFER STATION - VOLUME ANAYSIS 2022 - A3.DWG

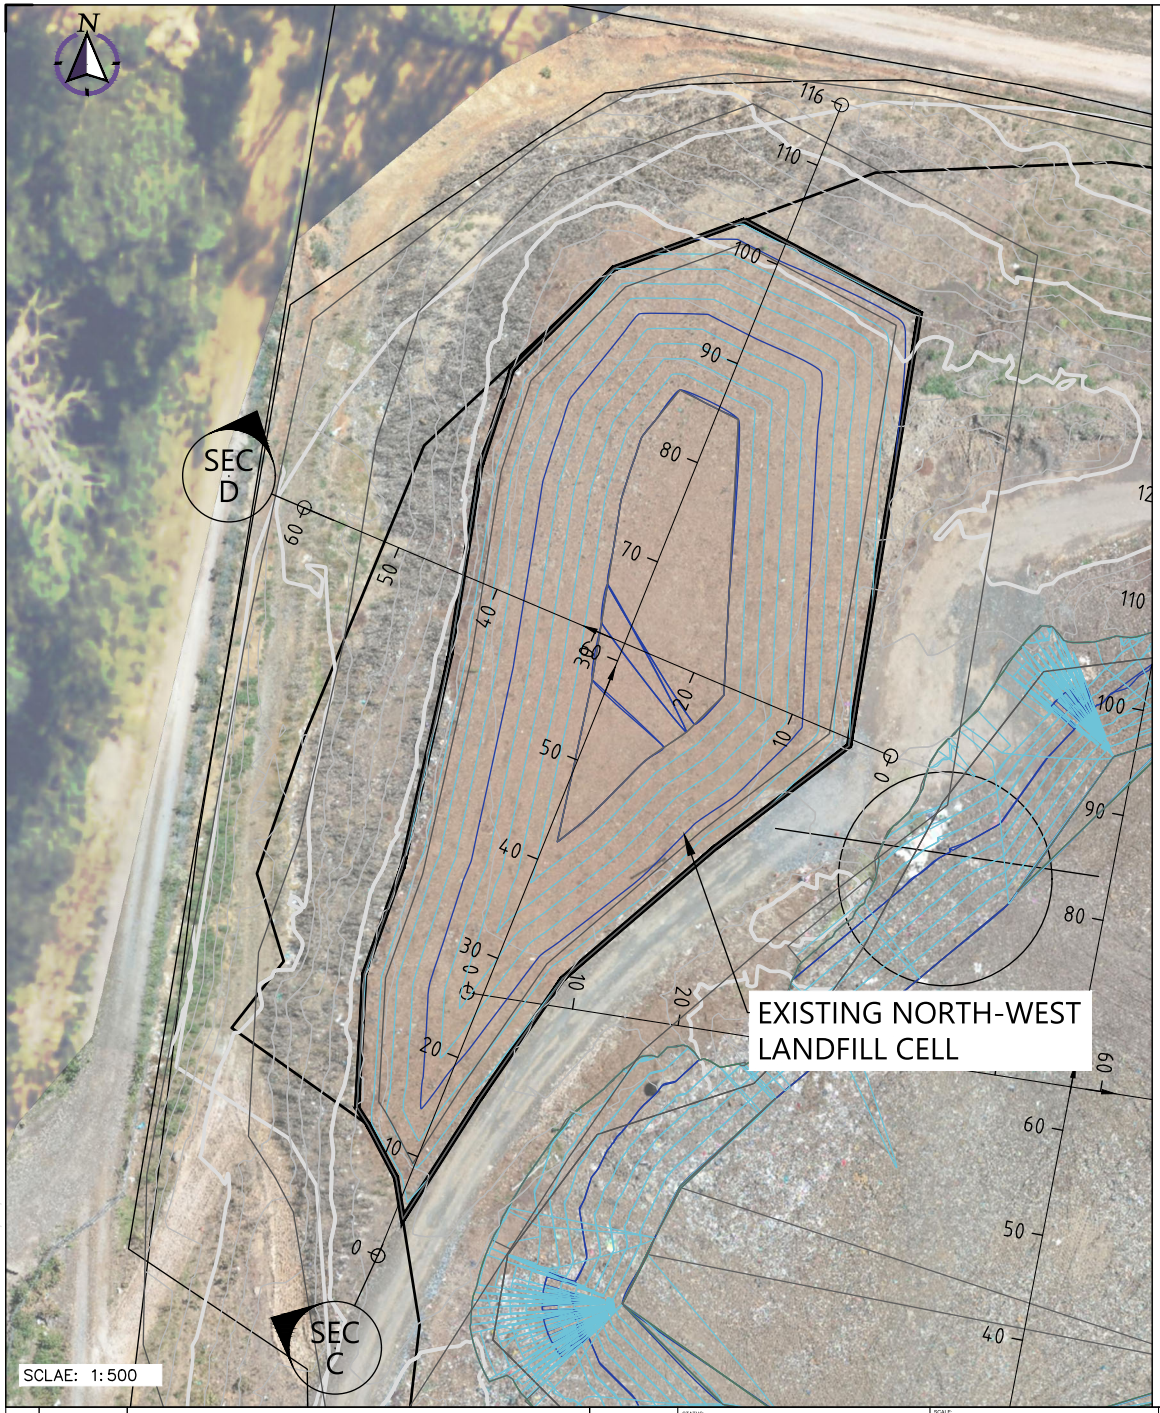

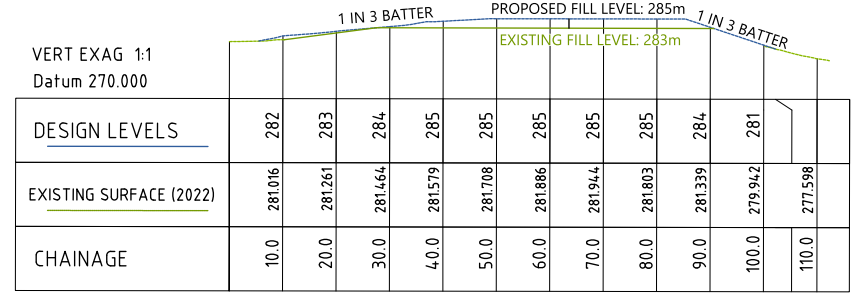

DESIGN LEVELS	282	283	284	285	285	285	285	285	284	281			
EXISTING SURFACE (2022)	281.016	281.261	281.464	281.579	281.708	281.886	281.944	281.803	281.339	279.942		277.598	
CHAINAGE	10.0	20.0	30.0	40.0	50.0	60.0	70.0	80.0	90.0	100.0		110.0	

LONGITUDINAL SECTION: C

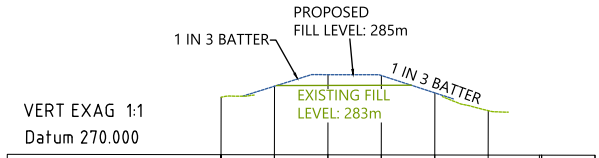

DESIGN LEVELS	283	285	285	282			
EXISTING SURFACE (2022)					278.312		
CHAINAGE	10.0	20.0	30.0	40.0	50.0	60.0	70.0

LONGITUDINAL SECTION: D

LONGITUDINAL SECTIONS FOR NORTH - WEST LANDFILL CELL

SCLAE: 1:1000

REVISION	DATE	DETAILS	CHECKED
B	10.08.2022	CREATED NEW CAP FOR NORTH-WEST CELL (CURRENTLY UNUSED)	
B	8.08.2022	INCREASED BATTER GRADE	

STATUS: **CONCEPT**

SCALE: **SCALE: REFER TO DRAWING ALL DIMENSIONS IN METRES**

COPYRIGHT - 2020
MEANDER VALLEY COUNCIL
This drawing and the details shown hereon are the property of the Meander Valley Council and shall not be used, reproduced or copied by any means whatsoever without express permission.

Meander Valley Council
Working Together
26 LYALL STREET
WESTBURY TAS. 7303
Ph (03) 6393 5300
P.O. BOX 102
WESTBURY TAS. 7303
Fax (03) 63931474

DESIGN:	DM
DRAWN:	MDS
CHECKED:	JA
DATE:	10/08/2022

TITLE: **FILL INCREASE PROPOSAL DELORAINE WASTE DISPOSAL SITE SUBJECT TO EPA APPROVAL**

AREA: **DELORAINE**

INFORMATION PROVIDED BY: **INFRASTRUCTURE SERVICES** MEANDER VALLEY COUNCIL, WESTBURY TASMANIA

DRAWING NO: **1**

SHEET: **C02**

REVISION: **C**

LAST SAVED BY MANOJ DESILVA 10/08/2022 11:36:46 AM
N:\WASTE MANAGEMENT\DELORAINE REFUSE DISPOSAL SITE\YEARLY SURVEYS\2022 JULY_SAS\EPA SUBMISSION_VOLUME CHECK\V6_DLE TRANSFER STATION - VOLUME ANAYSIS 2022 - A3.DWG